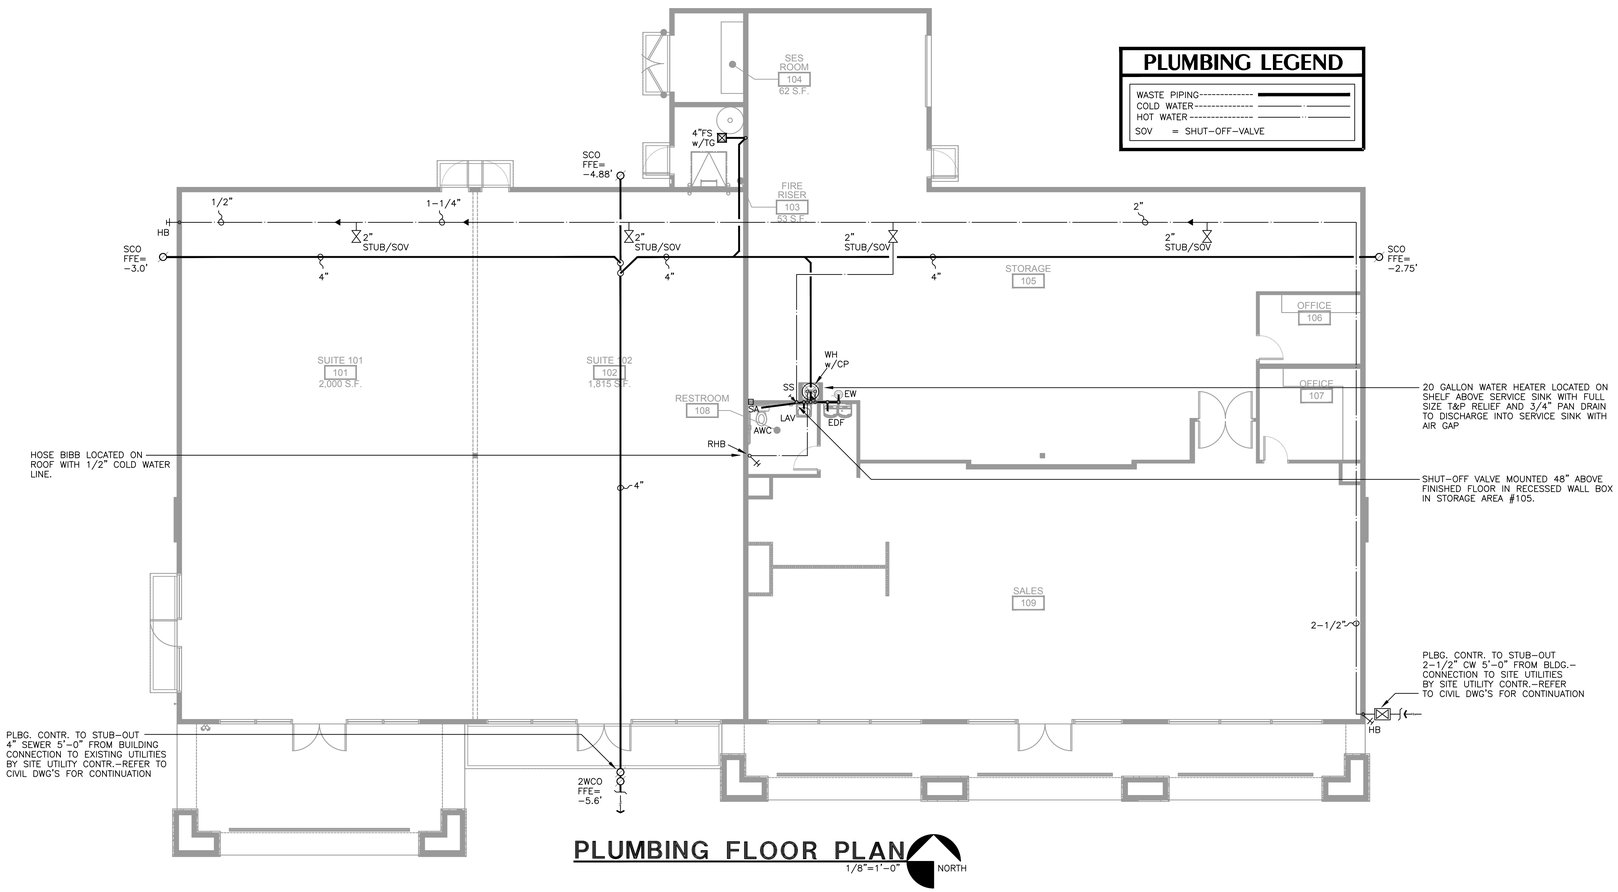

PLUMBING FLOOR PLAN

1/8"=1'-0" NORTH

IRKAA
ARCHITECTS INC
2233 EAST THOMAS ROAD, PHOENIX, ARIZONA 85016
602-955-3900
RKAA.com

Registered Professional Engineer (Civil)
51627
MATTHEW M. MOERTL
Date Signed 9/10/24
ARIZONA, U.S.A.

DATE : 08-22-24

1	08-22-24	OWNER CHANGES
2	09-18-24	CITY COMMENTS

PLUMBING FLOOR PLAN

NOTICE OF ALTERNATE BILLING OR PAYMENT CYCLE: THIS CONTRACT MAY ALLOW THE OWNER TO REQUIRE THE SUBMISSION OF BILLING OR ESTIMATES IN BILLING CYCLES OTHER THAN THIRTY DAYS. THIS CONTRACT MAY ALLOW OWNER TO MAKE PAYMENT ON SOME ALTERNATIVE SCHEDULE AFTER CERTIFICATION AND APPROVAL OF BILLING AND ESTIMATE. A WRITTEN DESCRIPTION OF SUCH OTHER BILLING CYCLE APPLICABLE TO THIS PROJECT IS AVAILABLE FROM OWNER OR DESIGNATED AGENT.
NAME:
ADDRESS:
TELEPHONE:
CONTACT: Name
PHONE:

NEW COMMERCIAL PAD

PAD 5B AT PASEO LINDO SHOPPING CENTER
NEC OF ARIZONA AVE AND OCOTILLO RD.
CHANDLER, AZ

COPYRIGHT 2023. ALL RIGHTS RESERVED. THIS DRAWING IS AN INSTRUMENT OF SERVICE. IT IS THE PROPERTY OF IRKAA ARCHITECTS, INC. AND MAY NOT BE REPRODUCED, OR REPRODUCTION HEREOF USED, WITHOUT WRITTEN PERMISSION OF THE CORPORATION.

design by: WF
drawn by: WF
checked by: JG

P100

project #: 23057

MECHANICAL DESIGNS INC
7227 N. 16th Street, Suite 200, Phoenix, AZ 85020
Job No: 20225
Consulting Engineers
Phone (602) 943-6608
Fax (602) 943-6181
Web: MechDesigns.com